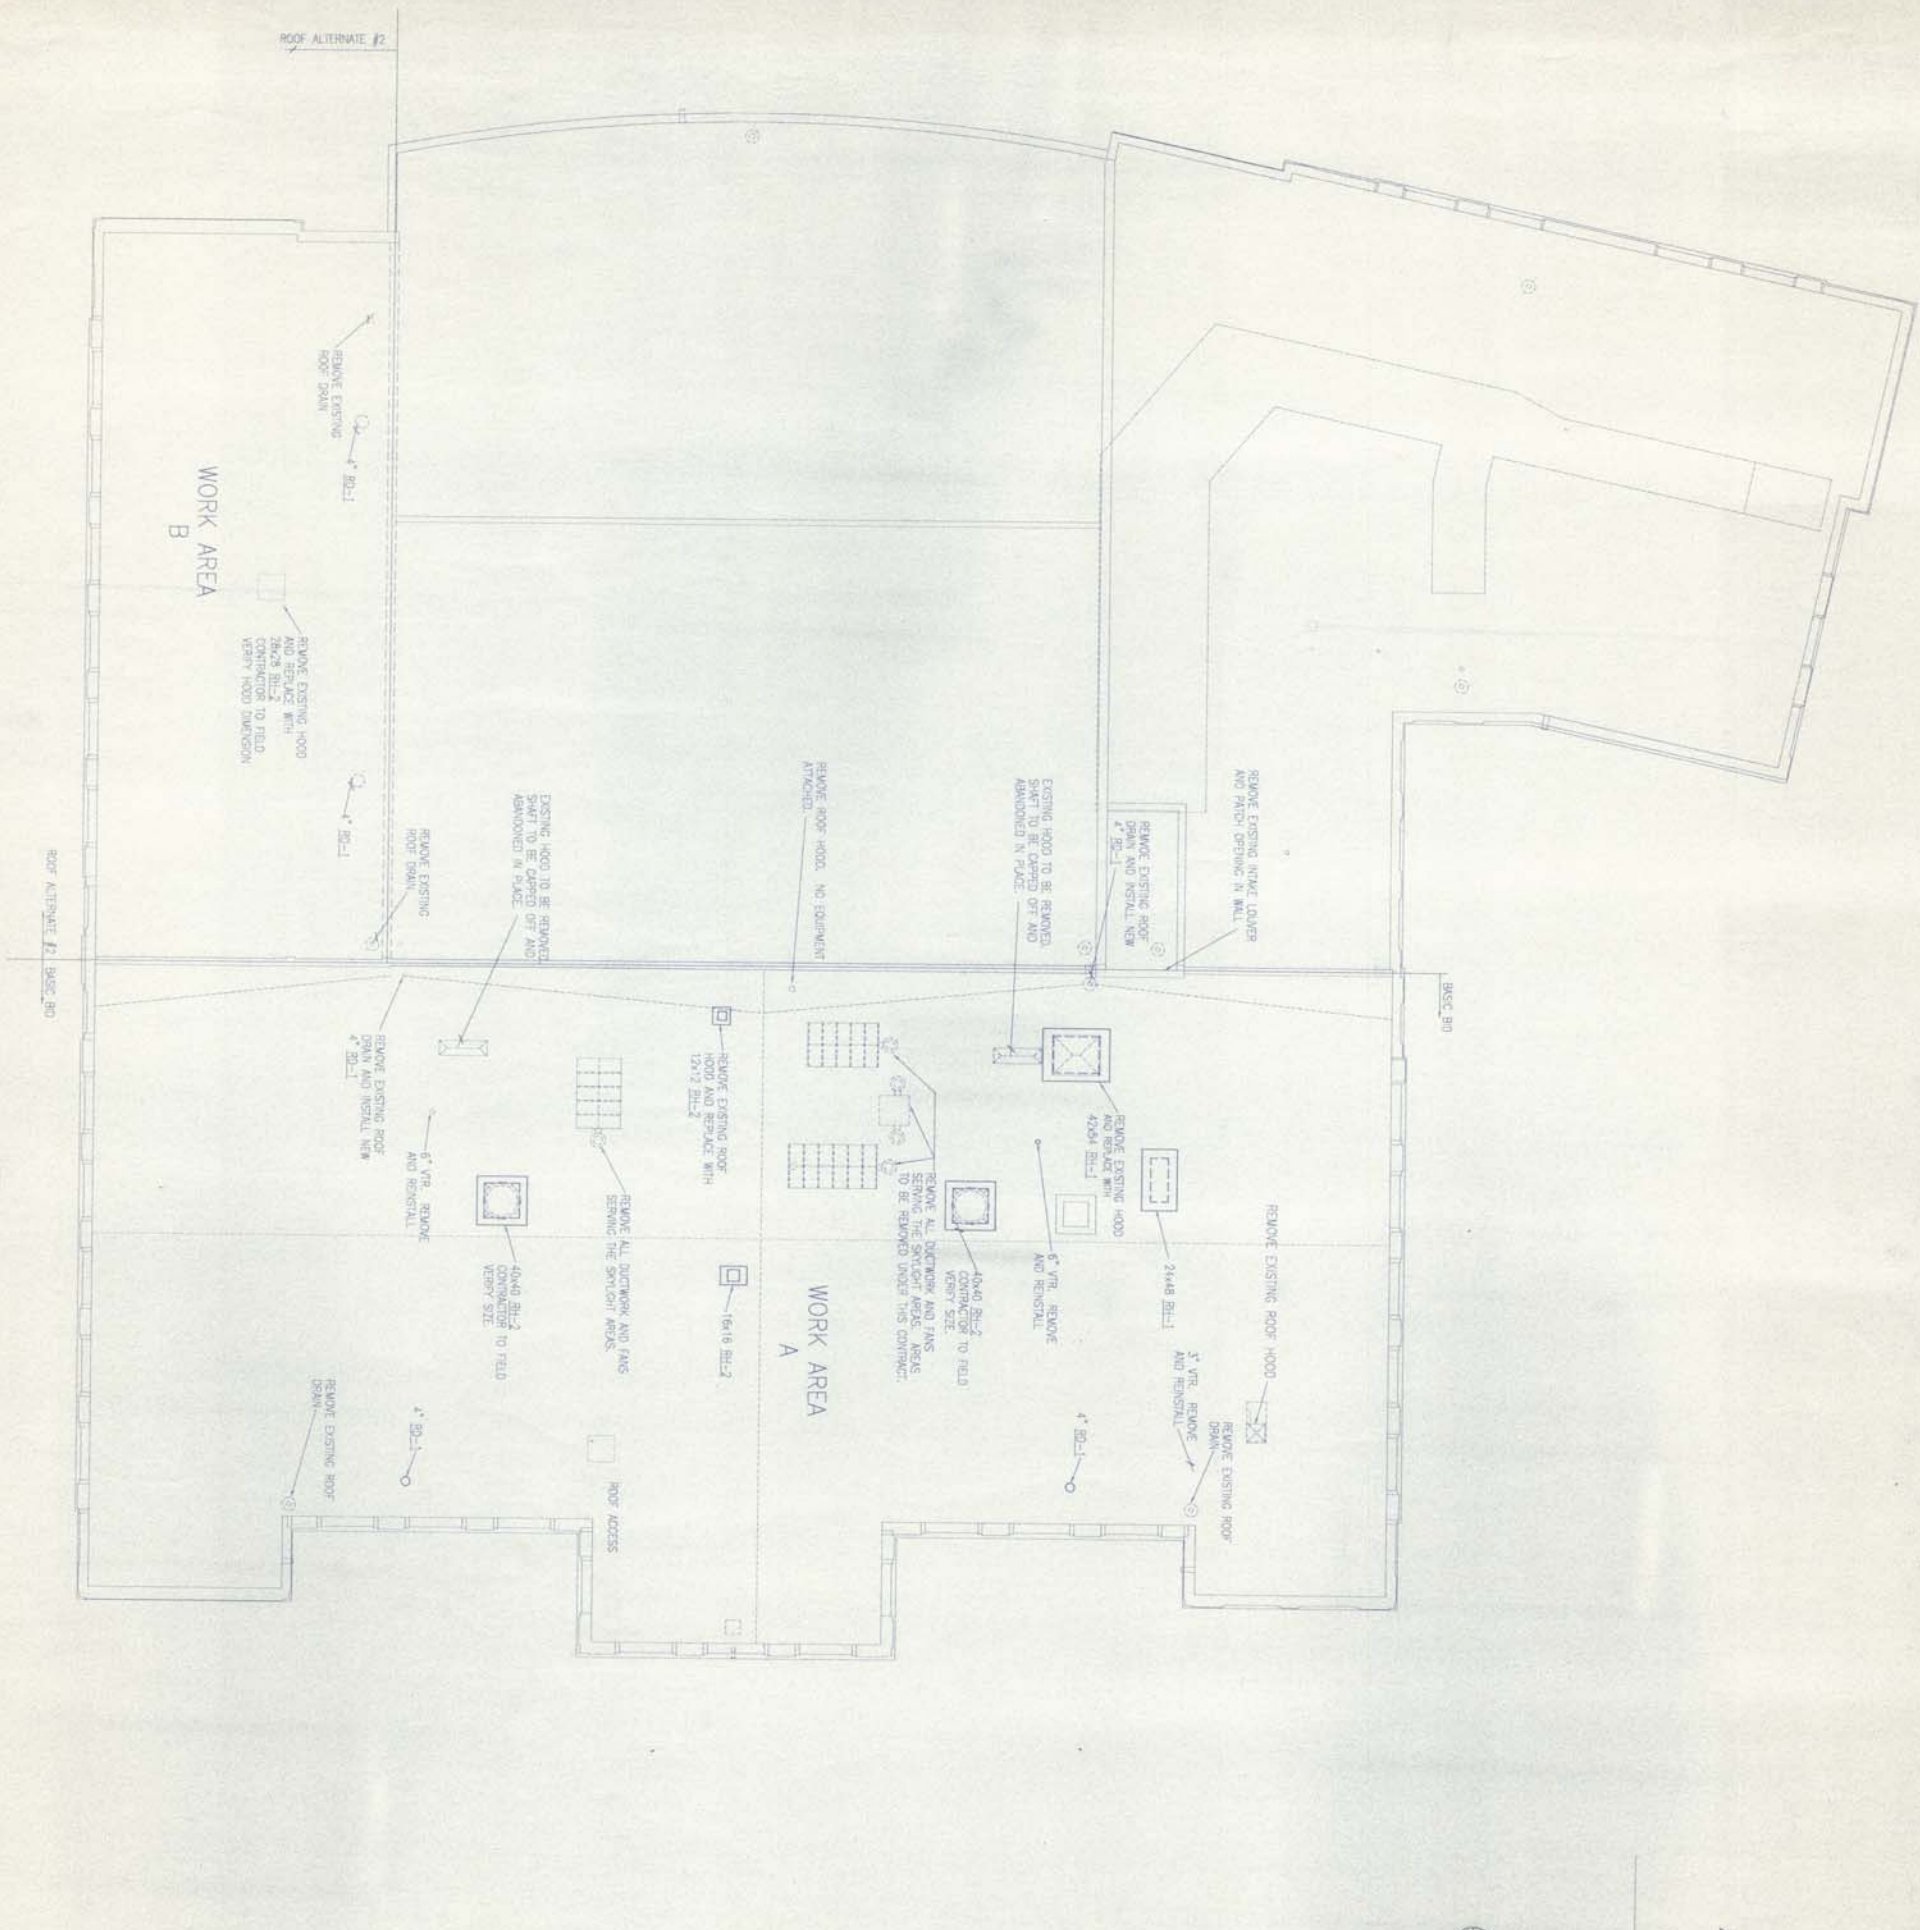

1 MECHANICAL ROOF PLAN
M1 1/8" = 1'-0"

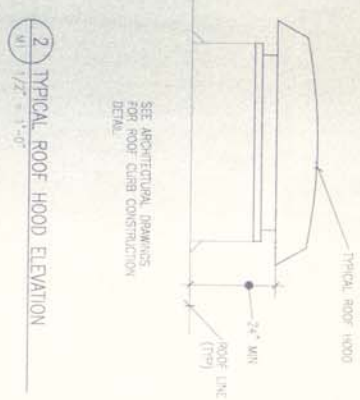

2 TYPICAL ROOF HOOD ELEVATION
M1 1/2" = 1'-0"

ROOF PROJECT
MECHANICAL ROOF PLAN

FAIRBANKS CITY HALL
ROOF AND WINDOWS
REPLACEMENT

M E B ENGINEERING SERVICES
561 Illamna Pl, Fairbanks, AK 907-457-1895

GDM inc.
ARCHITECTURE • PLANNING • ENGINEERING

JOB NO. 98022
M1
1 OF 2
DATE 21 MAY 99