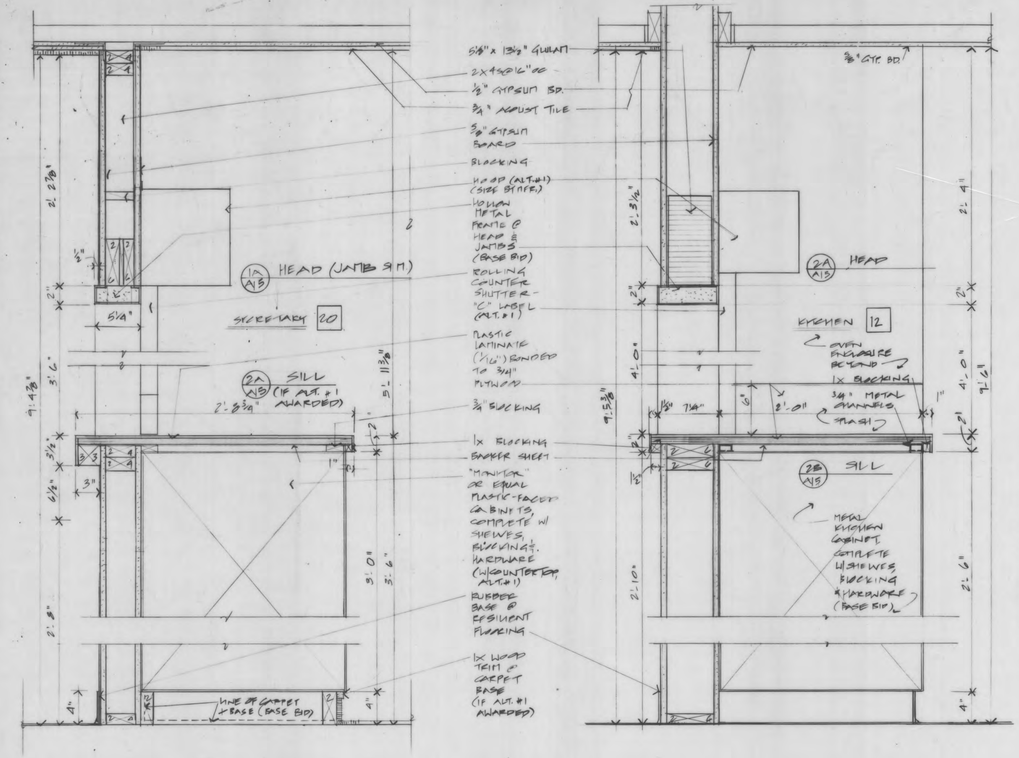

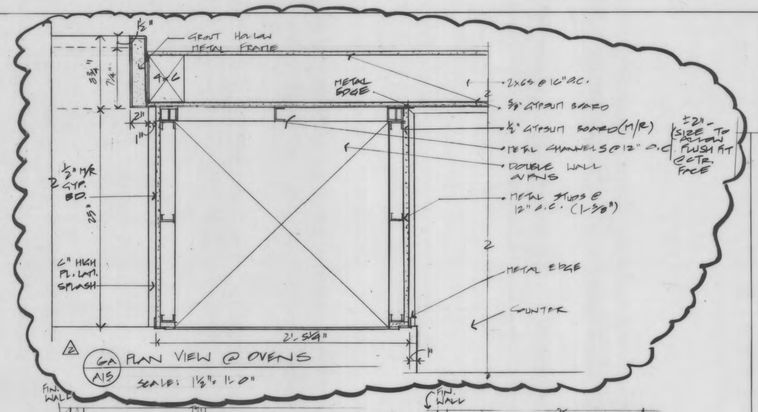

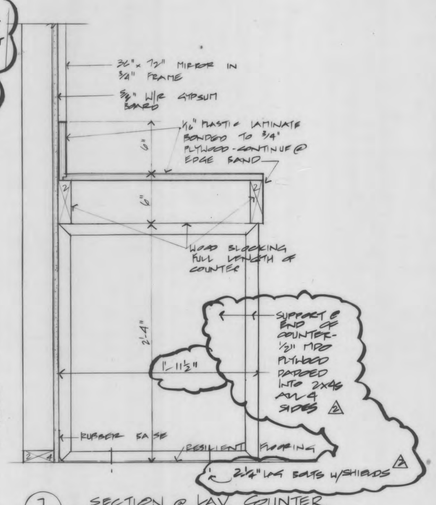

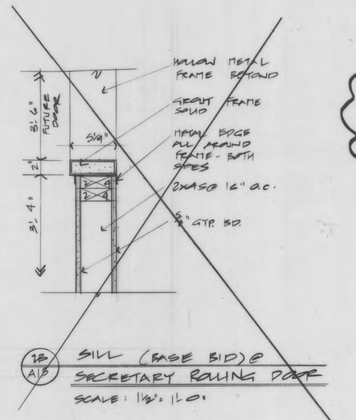

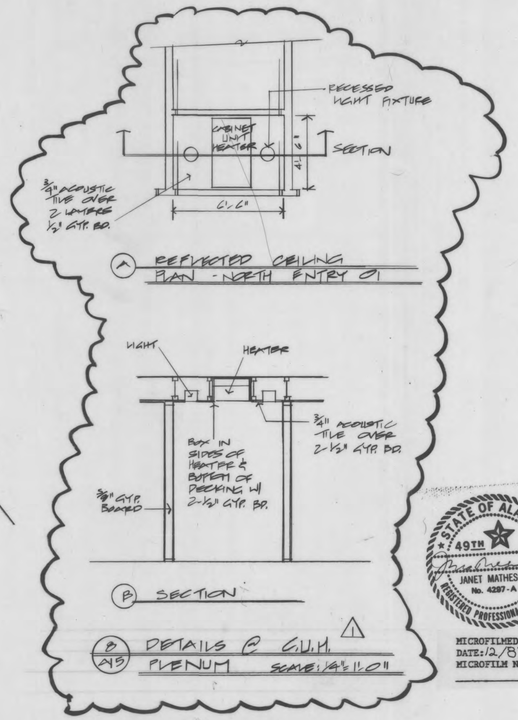

JANET MATHESON ARCHITECT
P.O. BOX 81038
FAIRBANKS,
ALASKA 99708
(907) 452-4640

CITY OF FAIRBANKS
SENIOR CITIZENS RECREATION & NUTRITION CENTER

CHANGES
2 CONSTRUCTION
1 ADDENDUM NO. 1

INTERIOR DETAILS
REBID

SHT # A15

DWN JM CKD
DATE 2-28-80 PROJ # 791

C6.0.165

STATE OF ALASKA
49TH
JANET MATHESON
No. 4297-A
REGISTERED PROFESSIONAL ARCHITECT

MICROFILMED
DATE: 2/83
MICROFILM NUMBER:

ENG2188.TIF